RECORD OF SURVEY

LANDS DESCRIBED IN DOCUMENT NO. 20991499
RECORDED ON DECEMBER 06, 2010
SANTA CLARA COUNTY RECORDS
LYING IN THE CITY OF SANTA CLARA
BEING A PORTION OF THE QUITO RANCHO
COUNTY OF SANTA CLARA , CALIFORNIA

LEGEND

- ● FOUND POINT AS NOTED
- ( ) RECORD DATA WITH REFERENCE
- [ ] CALCULATED CHORD WITH REFERENCE
- MEAS MEASURED PER THIS SURVEY
- M-M MONUMENT TO MONUMENT
- IP IRON PIPE
- PRC POINT OF REVERSE CURVE
- BC BEGIN CURVE
- ℄ CENTERLINE
- CALC CALCULATED

BAY LAND CONSULTING

LAND SURVEYORS/CIVIL ENGINEERS
2005 De La Cruz Boulevard, Suite 165
Santa Clara, California 95050
Ph: (408) 296-6000 FAX: (408) 404-5579
EMAIL: Surveyor@baylandconsulting.com
SERVING THE BAY AREA

REFERENCES

- (A) TRACT NO. 2529, BOOK 112 MAPS, PAGES 36 AND 37
- (B) GRANT DEED 4472 OR 421 AND GRANT DEED 5264 OR 180
- (C) GRANT DEED 8083 OR 586
- (D) GRANT DEED 4839 OR 10
- (E) TRACT NO. 4740, BOOK 257 MAPS, PAGES 7 AND 8

THIS MAP IS BEING FILED IN ACCORDANCE WITH
SECTION 8762.(b),(4)&(5)
OF THE PROFESSIONAL LAND SURVEYORS ACT

ALL DIMENSIONS ARE IN FEET AND DECIMALS THEREOF

BASIS OF BEARINGS

THE BEARING N00°43'58"W OF THE MONUMENT LINE OF LUTHER DRIVE AS SHOWN ON THAT CERTAIN MAP OF TRACT NO. 2529, FILED IN BOOK 112 OF MAPS, PAGES 36 AND 37 SANTA CLARA COUNTY RECORDS

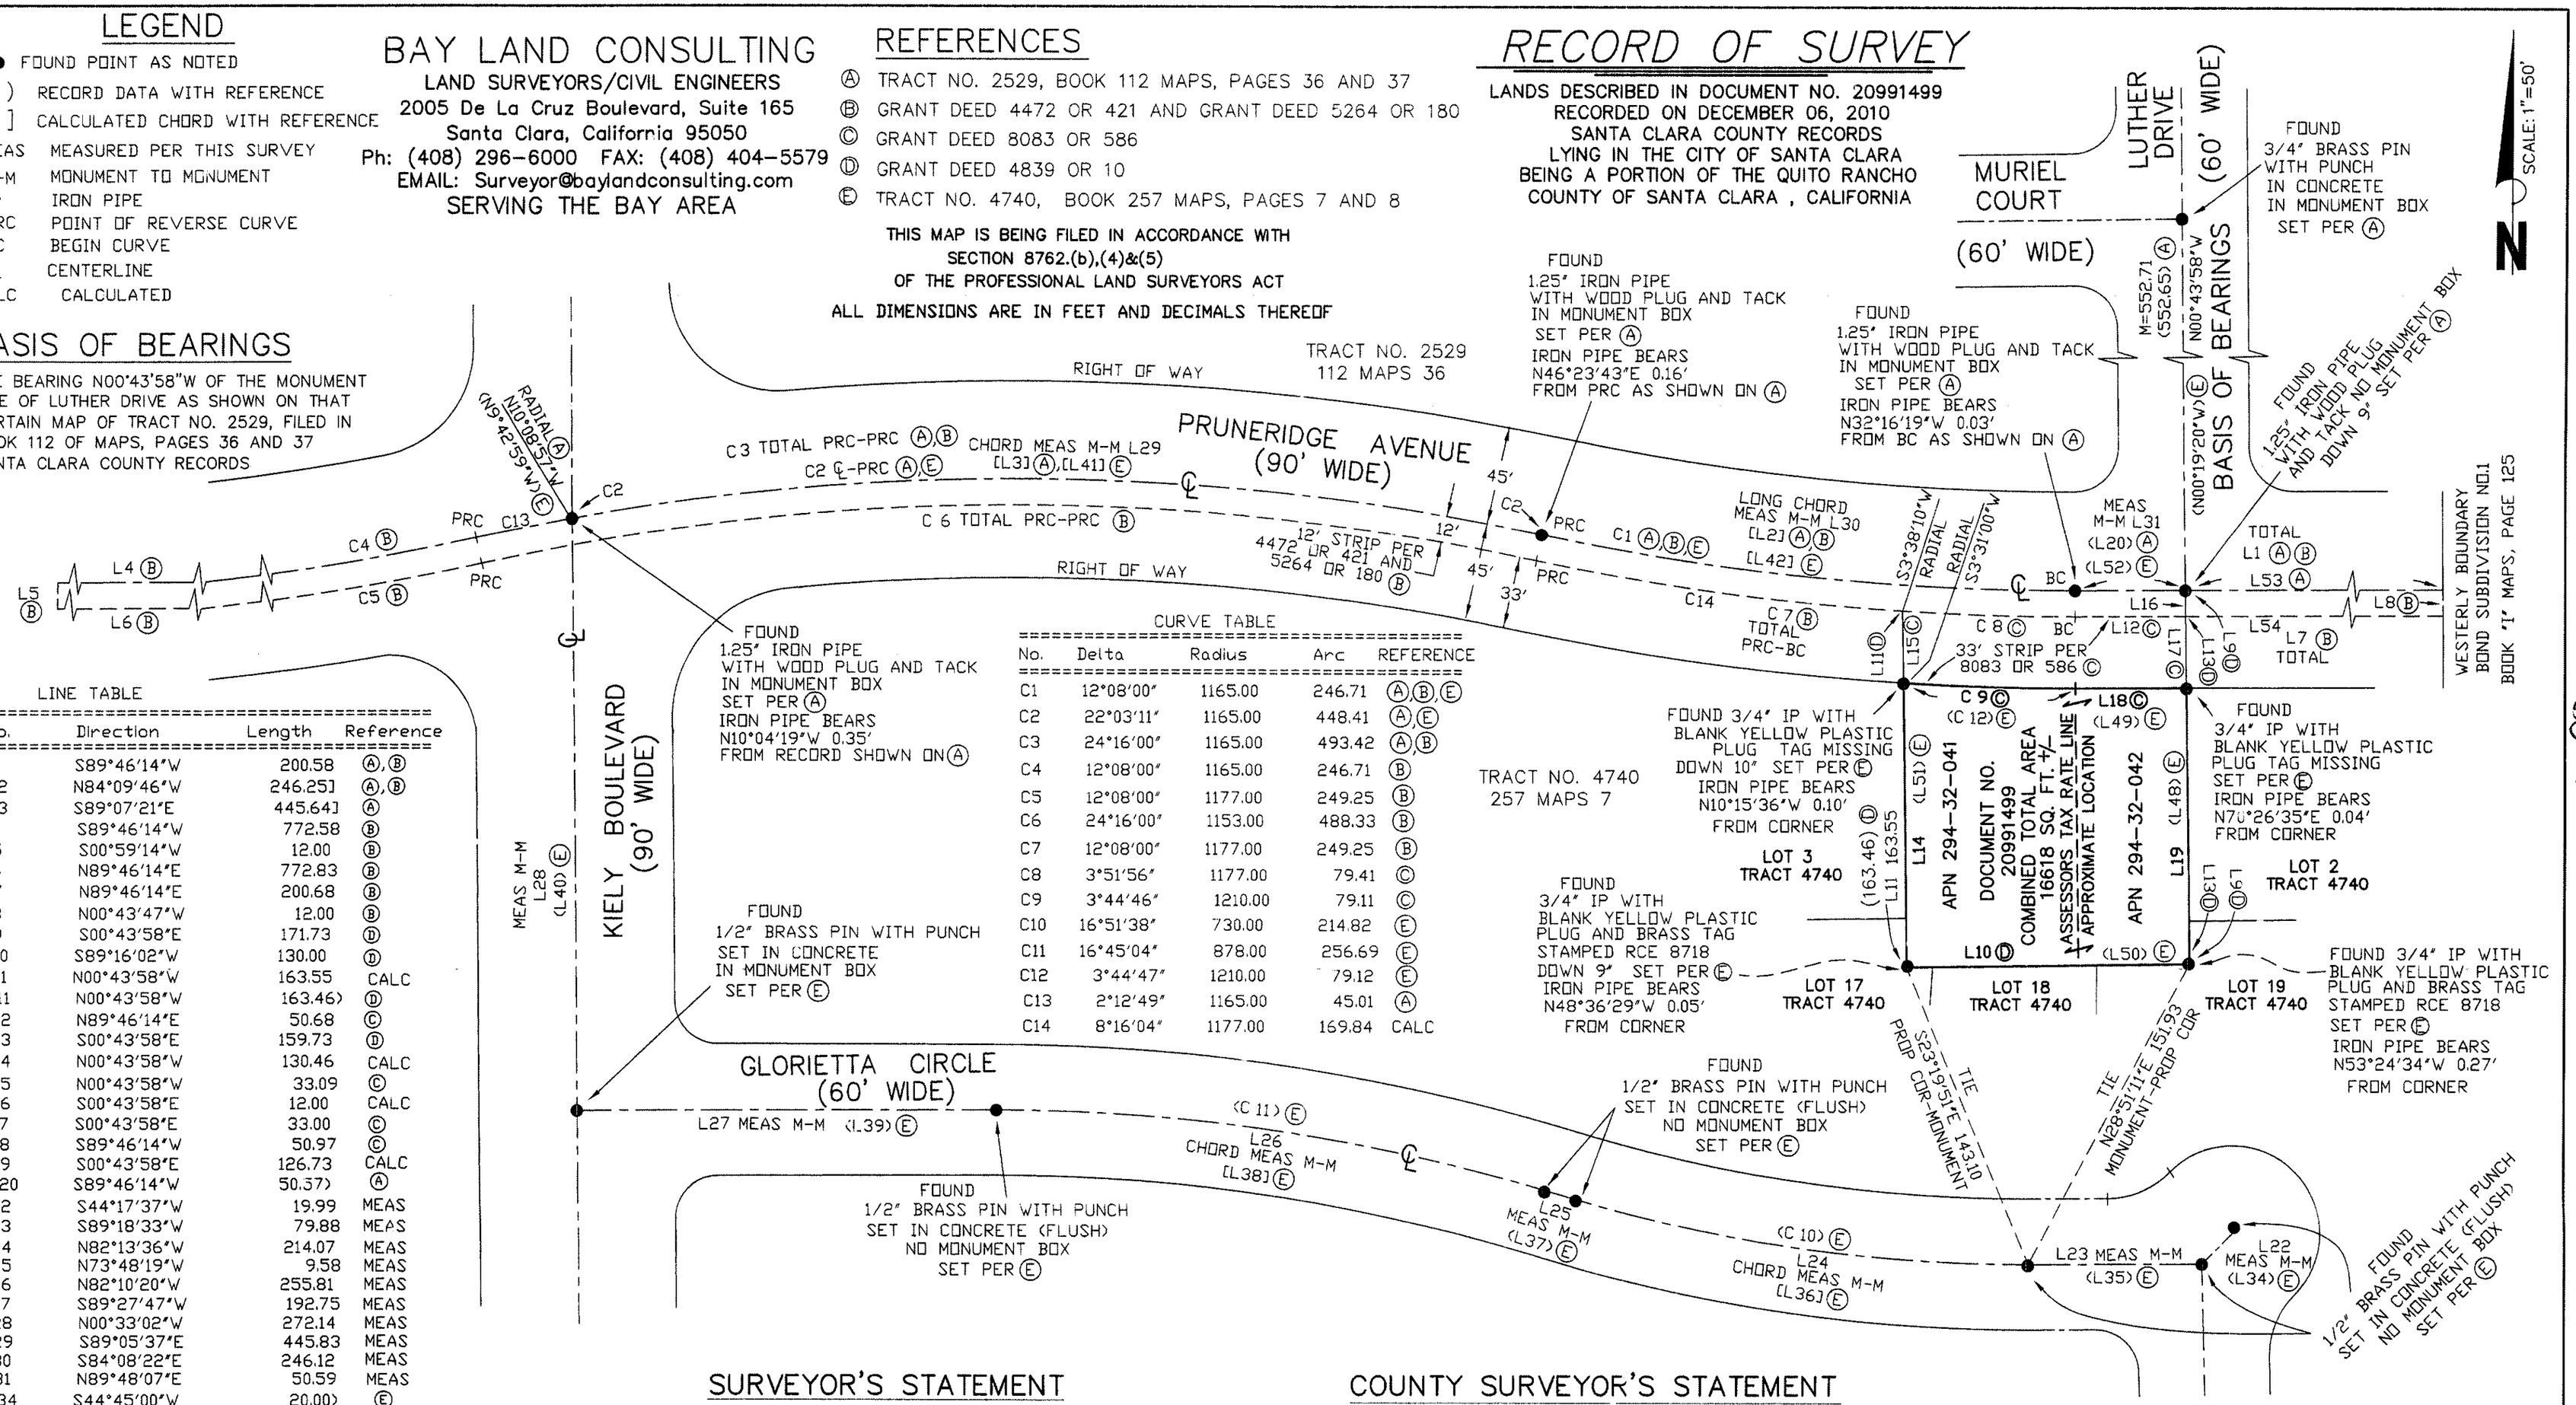

CURVE TABLE

No.	Delta	Radius	Arc	REFERENCE
C1	12°08'00"	1165.00	246.71	(A),(B),(E)
C2	22°03'11"	1165.00	448.41	(A),(E)
C3	24°16'00"	1165.00	493.42	(A),(B)
C4	12°08'00"	1165.00	246.71	(B)
C5	12°08'00"	1177.00	249.25	(B)
C6	24°16'00"	1153.00	488.33	(B)
C7	12°08'00"	1177.00	249.25	(B)
C8	3°51'56"	1177.00	79.41	(C)
C9	3°44'46"	1210.00	79.11	(C)
C10	16°51'38"	730.00	214.82	(E)
C11	16°45'04"	878.00	256.69	(E)
C12	3°44'47"	1210.00	79.12	(E)
C13	2°12'49"	1165.00	45.01	(A)
C14	8°16'04"	1177.00	169.84	CALC

LINE TABLE

No.	Direction	Length	Reference
L1	S89°46'14"W	200.58	(A),(B)
[L2	N84°09'46"W	246.25]	(A),(B)
[L3	S89°07'21"E	445.64]	(A)
L4	S89°46'14"W	772.58	(B)
L5	S00°59'14"W	12.00	(B)
L6	N89°46'14"E	772.83	(B)
L7	N89°46'14"E	200.68	(B)
L8	N00°43'47"W	12.00	(B)
L9	S00°43'58"E	171.73	(D)
L10	S89°16'02"W	130.00	(D)
L11	N00°43'58"W	163.55	CALC
(L11	N00°43'58"W	163.46)	(D)
L12	N89°46'14"E	50.68	(C)
L13	S00°43'58"E	159.73	(D)
L14	N00°43'58"W	130.46	CALC
L15	N00°43'58"W	33.09	(C)
L16	S00°43'58"E	12.00	CALC
L17	S00°43'58"E	33.00	(C)
L18	S89°46'14"W	50.97	(C)
L19	S00°43'58"E	126.73	CALC
(L20	S89°46'14"W	50.37)	(A)
L22	S44°17'37"W	19.99	MEAS
L23	S89°18'33"W	79.88	MEAS
L24	N82°13'36"W	214.07	MEAS
L25	N73°48'19"W	9.58	MEAS
L26	N82°10'20"W	255.81	MEAS
L27	S89°27'47"W	192.75	MEAS
L28	N00°33'02"W	272.14	MEAS
L29	S89°05'37"E	445.83	MEAS
L30	S84°08'22"E	246.12	MEAS
L31	N89°48'07"E	50.59	MEAS
(L34	S44°45'00"W	20.00)	(E)
(L35	S89°45'22"W	79.87)	(E)
[L36	N81°48'49"W	214.04]	(E)
(L37	N73°23'00"W	9.59)	(E)
[L38	N81°45'32"W	255.78]	(E)
(L39	S89°51'56"W	192.73)	(E)
(L40	N00°08'04"W	272.00)	(E)
[L41	S88°41'23"E	445.64]	(E)
[L42	S83°43'48"E	246.25]	(E)
(L48	N00°18'00"W	126.73)	(E)
(L49	N89°47'48"W	50.97)	(E)
(L50	S89°42'00"W	130.00)	(E)
(L51	N00°18'00"W	130.46)	(E)
(L52	N89°47'48"W	50.57)	(E)
L53	S89°46'14"W	150.01	(A)
L54	S89°46'14"W	150.00	CALC

SURVEYOR'S STATEMENT

THIS MAP CORRECTLY REPRESENTS A SURVEY MADE BY ME OR UNDER MY DIRECTION IN CONFORMANCE WITH THE REQUIREMENTS OF THE PROFESSIONAL LAND SURVEYORS' ACT AT THE REQUEST OF KENNETH M. ANDERSON IN DECEMBER, 2012

LICENSED LAND SURVEYOR KENNETH M. ANDERSON Date: 1/4/13 No. 7523 STATE OF CALIFORNIA

KENNETH M. ANDERSON, LS 7523

COUNTY SURVEYOR'S STATEMENT

THIS MAP HAS BEEN EXAMINED IN ACCORDANCE WITH SECTION 8766 OF THE PROFESSIONAL LAND SURVEYORS' ACT THIS 8TH DAY OF JANUARY, 2013

PROFESSIONAL LAND SURVEYOR GWENDOLYN GEE EXP 9-30-14 No. 6780 STATE OF CALIFORNIA

COUNTY SURVEYOR GWENDOLYN GEE PLS 6780

RECORDER'S STATEMENT

FILED THIS 11 DAY OF January, 2013, AT 3:38 P.M.

IN BOOK 858 OF MAPS AT PAGES 43 AT THE REQUEST OF BAY LAND CONSULTING

BY: DEPUTY Laura B. Aguilar

REGINA ALCOMENDRAS
SANTA CLARA COUNTY RECORDER

COUNTY GRID NO.: 81-29-67

SHEET 1 OF 1

858/43

22047461